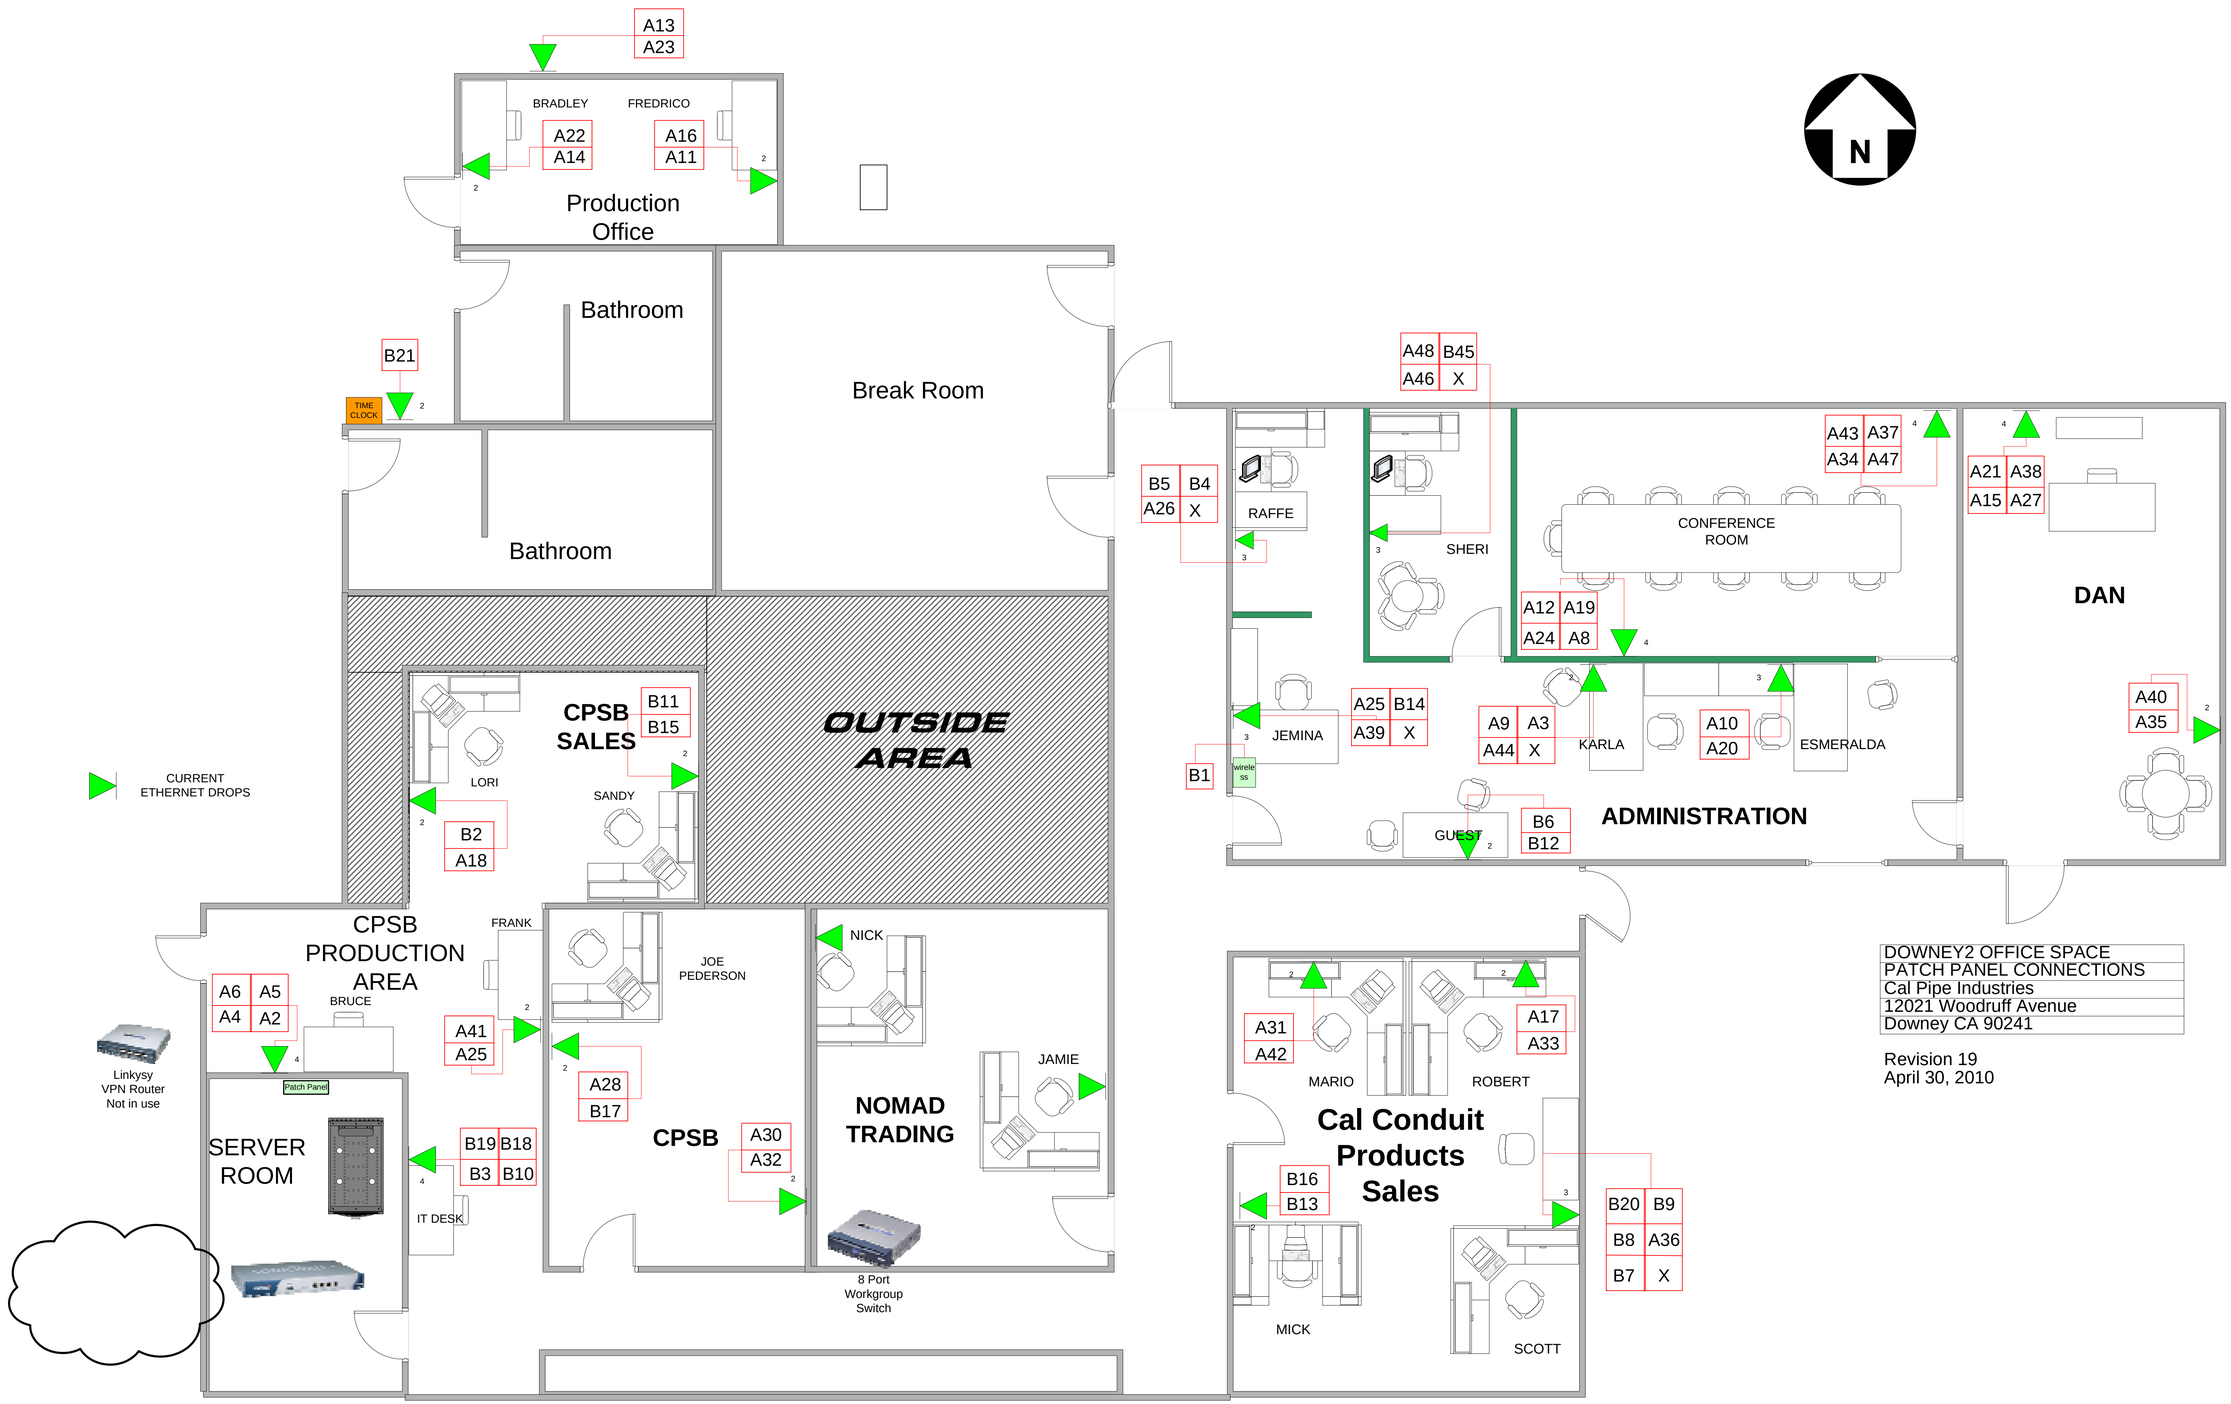

DOWNEY2 OFFICE SPACE
PATCH PANEL CONNECTIONS
Cal Pipe Industries
12021 Woodruff Avenue
Downey CA 90241

Revision 19
April 30, 2010